ARCADIA, TREMPEALEAU COUNTY

ANNEXATION OF TERRITORY

&

PLAT MAP

OFFICE OF THE SECRETARY OF STATE
State of Wisconsin

STATE OF WISCONSIN
RECEIVED AND FILED

JUL 7 1980

VEL PHILLIPS
SECRETARY OF STATE

KOSTNER, WARD, GALSTAD & KOSLO
ATTORNEYS AT LAW
POST OFFICE BOX 46
ARCADIA, WISCONSIN 54612
TELEPHONE 323-3351
AREA CODE 608

LAVERN G. KOSTNER
JOHN O. WARD
RICHARD D. GALSTAD
WILLIAM N. KOSLO

BRUCE J. BROVOLD
CHARLES V. FELTES
BRUCE J. KOSTNER

CLARENCE E. FUGINA
OF COUNSEL
JOHN M. KOSTNER (1952-1974)

July 3, 1980

Secretary of State
Administrative Services Division
State Capitol Building
Madison, Wisconsin 53701
ATTN: Gloria Pearson

Re: City of Arcadia Direct Annexation

Dear Gloria:

Enclosed are:

1. Five certified copies of an annexation ordinance.
2. Five copies of the Plat.
3. Clerk's certificate concerning territory annexed and population.
4. Affidavit of City Clerk.

Please note that on the attached map, the present boundary line of the City of Arcadia appears. The area outlined in blue is the area being annexed to the City.

If you require any further information from our office, please contact us immediately.

Very truly yours,

WNKoslo

W.N. KOSLO

jaa

Encs.

STATE OF WISCONSIN
RECEIVED AND FILED

JUL 7 1980

VEL PHILLIPS
SECRETARY OF STATE

AFFIDAVIT

STATE OF WISCONSIN
SS
TREMPEALEAU COUNTY

Warren Shankey, being first duly sworn on oath, deposes and says that he is the duly qualified and acting City Clerk of the City of Arcadia, a municipal corporation located within Trempealeau County, Wisconsin; that as such City Clerk, he has delivered a certified copy of the attached annexation ordinance, a copy of the attached plat, and a copy of his certificate concerning population to the following:

1. Nels Hegge, Register of Deeds for Trempealeau County, Wisconsin.

2. James W. Schultz, as Clerk of the Arcadia School District.

3. Trempealeau Electric Cooperative, Midwest Natural Gas Company and General Telephone Company of Wisconsin, who are the utilities serving the area annexed.

4. Emil Pierzina, Town Clerk of the Town of Arcadia.

Warren C. Shankey
Warren C. Shankey
City Clerk

Subscribed and sworn to before
me this 3 day of July, 1980.

William N. Koslo
William N. Koslo
Notary Public
Trempealeau County, Wisconsin
My Commission is Permanent.

STATE OF WISCONSIN
RECEIVED AND FILED

JUL 7 1980

VEL PHILLIPS
SECRETARY OF STATE

CERTIFICATE

STATE OF WISCONSIN
SS
TREMPEALEAU COUNTY

This is to certify that the foregoing "An Ordinance Annexing Territory to the City of Arcadia, Wisconsin" was duly presented and passed at a special meeting of the Common Council of the City of Arcadia held at the City Hall in said City on the 25 day of June, 1980, and that the foregoing is a true and correct copy of said "An Ordinance Annexing Territory to the City of Arcadia, Wisconsin" so passed.

Warren C. Shankey
City Clerk

STATE OF WISCONSIN
RECEIVED AND FILED

JUL 7 1980

VEL PHILLIPS
SECRETARY OF STATE

CERTIFICATE

Warren C. Shankey hereby certifies that he is the duly qualified and acting City Clerk of the City of Arcadia, a municipal corporation, located within the County of Trempealeau, State of Wisconsin; that the City Council of the City of Arcadia has annexed the following-described lands located in Trempealeau County, Wisconsin:

Part of Government Lot 1 of Section 6, T 20 N, R 9 W, Trempealeau County, Wisconsin, described as follows: Beginning at the Southwest corner of the SW¼ of the SE¼ of Section 32, T 21 N, R 9 W, said point being on the North line of said Government Lot 1; thence East along said North line 391.4 feet; thence S 4 deg. 28' W 372.2 feet; thence N 80 deg. 08' W 380 feet; thence S 9 deg. 52' W 140 feet to the Northerly R/W of C.T.H. "J"; thence N 29 deg. 23' W along said R/W 180.8 feet; thence N 26 deg. 45' E 184.8 feet; thence N 63 deg. 01' W 60 feet; thence N 26 deg. 45' E 60 feet; thence N 63 deg. 01' W 60 feet; thence N 27 deg. 33' E to the North line of said Government Lot 1; thence East along said North line to the point of beginning.

There are no individuals residing within the aforesaid territory at the time of this annexation.

Dated at Arcadia, Wisconsin, this 25 day of June, 1980.

STATE OF WISCONSIN
RECEIVED AND FILED

JUL 7 1980

VEL PHILLIPS
SECRETARY OF STATE

CITY OF ARCADIA
BY:

Warren C. Shankey
City Clerk

AN ORDINANCE ANNEXING TERRITORY TO
THE CITY OF ARCADIA, WISCONSIN

The Common Council of the City of Arcadia, Wisconsin, do ordain as follows:

SECTION 1. TERRITORY ANNEXED. In accordance with S. 66.021 of the Wisconsin Statutes, and the petition for direct annexation by unanimous approval filed with the City Clerk on the 30th day of May, 1980, the following described territory in the Town of Arcadia, Trempealeau County, Wisconsin, is annexed to the City of Arcadia, Wisconsin:

Part of Government Lot 1 of Section 6, T 20 N, R 9 W, Trempealeau County, Wisconsin, described as follows: Beginning at the Southwest corner of the SW¼ of the SE¼ of Section 32, T 21 N, R 9 W, said point being on the North line of said Government Lot 1; thence East along said North line 391.4 feet; thence S 4 deg. 28' W 372.2 feet; thence N 80 deg. 08' W 380 feet; thence S 9 deg. 52' W 140 feet to the Northerly R/W of C.T.H. "J"; thence N 29 deg. 23' W along said R/W 180.8 feet; thence N 26 deg. 45' E 184.8 feet; thence N 63 deg. 01' W 60 feet; thence N 26 deg. 45' E 60 feet; thence N 63 deg. 01' W 60 feet; thence N 27 deg. 33' E to the North line of said Government Lot 1; thence East along said North line to the point of beginning.

SECTION 2. SUFFICIENCY OF PETITION. The City Council of the City of Arcadia, Wisconsin, determines that the petition for annexation of the above described territory is a sufficient and legal petition conforming with the requirements of S. 66.021 of the Wisconsin Statutes.

SECTION 3. EFFECT OF ANNEXATION. From and after the date of this ordinance, the territory described in Section 1 shall be a part of the City of Arcadia for any and all purposes provided by law and all persons coming in or residing within such territory shall be subject to all ordinances, rules and regulations governing the City of Arcadia.

SECTION 4. SEVERABILITY. If any provision of this ordinance is invalid or unconstitutional, or if the application of this ordinance to any person or circumstance is invalid or unconstitutional, such invalidity or unconstitutionality shall not affect the other provisions or application of this ordinance which can be given effect without the invalid or unconstitutional provision or application.

SECTION 5. EFFECTIVE DATE. This ordinance shall take effect upon passage as provided by law.

CITY OF ARCADIA
BY:

/s/ Eugene A. Killian
Eugene A. Killian,
Mayor

ATTEST:


/s/ Warren C. Shankey
Warren C. Shankey,
City Clerk

STATE OF WISCONSIN
RECEIVED AND FILED

JUL 7 1980

VEL PHILLIPS
SECRETARY OF STATE

Dated Adopted:
June 25, 1980

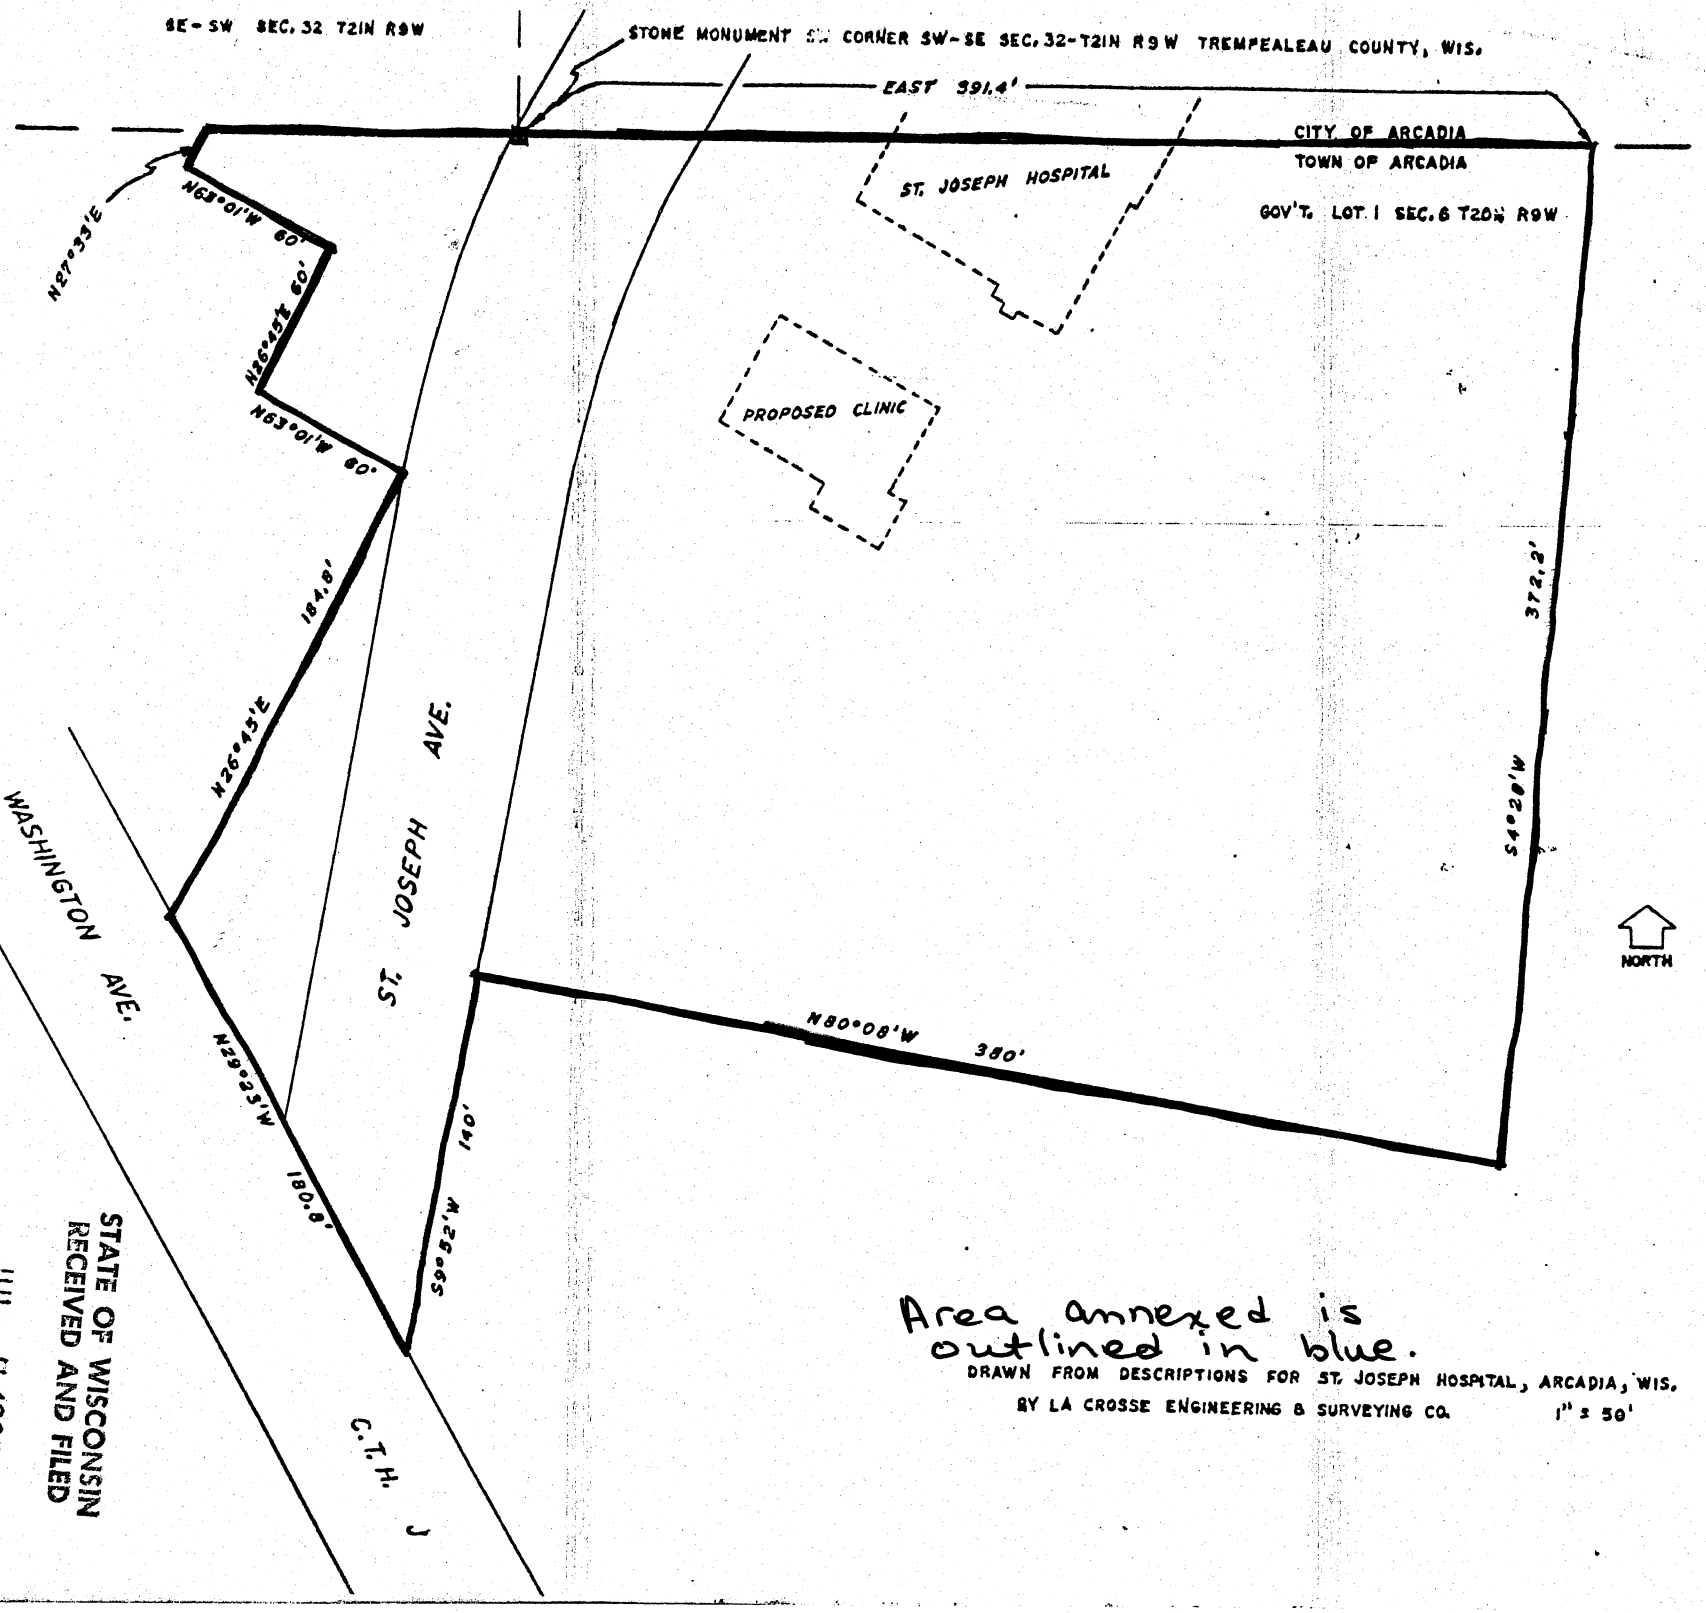

Area annexed is outlined in blue.

DRAWN FROM DESCRIPTIONS FOR ST. JOSEPH HOSPITAL, ARCADIA, WIS.

BY LA CROSSE ENGINEERING & SURVEYING CO. 1" = 50'

STATE OF WISCONSIN
RECEIVED AND FILED
JUL 7 1980
VEL PHILLIPS
SECRETARY OF STATE